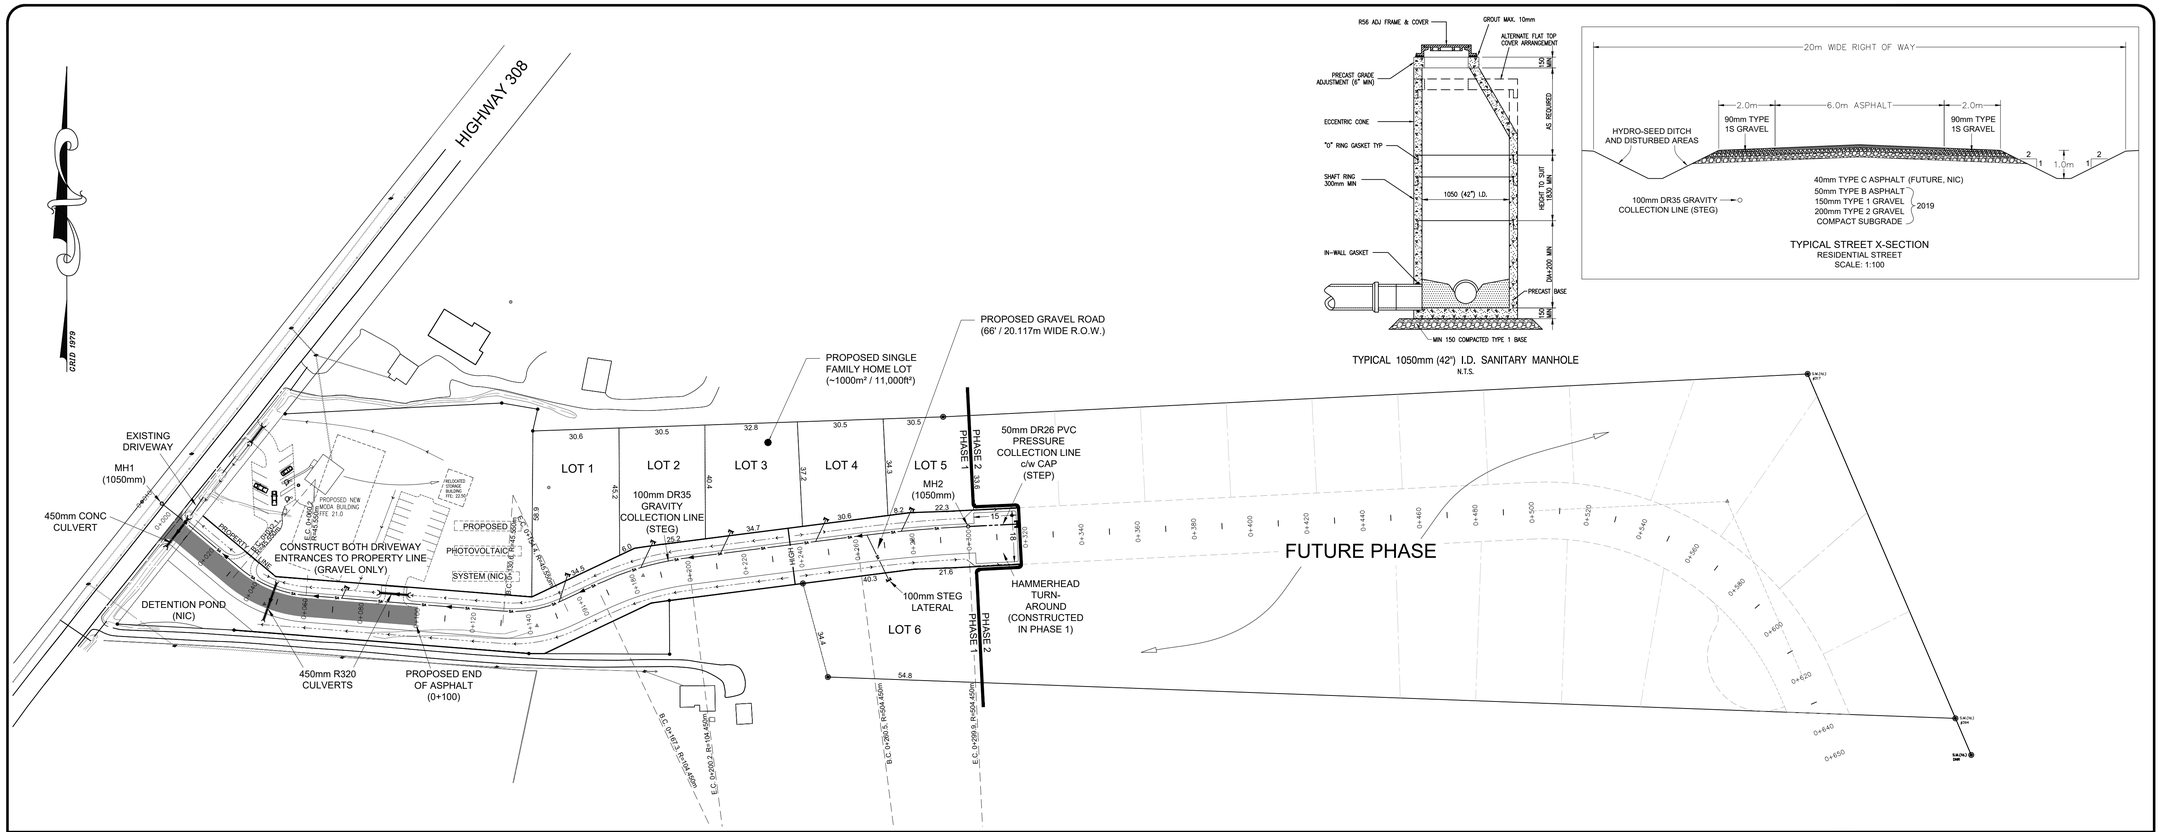

TYPICAL 1050mm (42") I.D. SANITARY MANHOLE
N.T.S.

TYPICAL STREET X-SECTION
RESIDENTIAL STREET
SCALE: 1:100

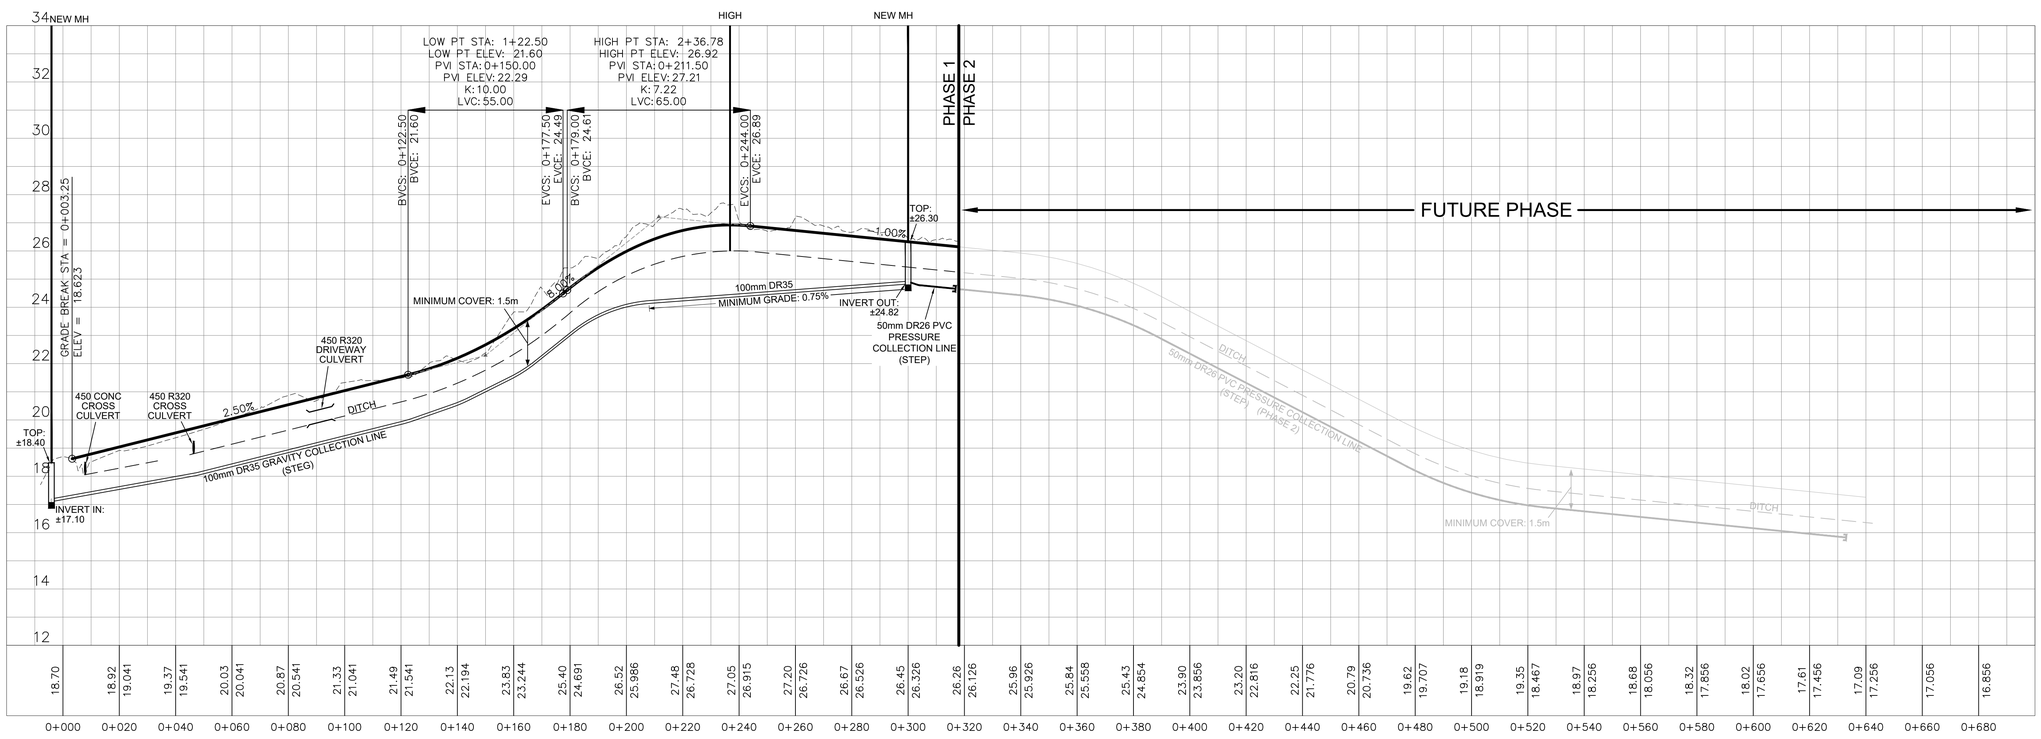

LEGEND

- ASPHALT
- GRAVEL
- PHASE 1 / PHASE 2 — PHASE BOUNDARY
- DITCH CENTRELINE
- 4" DR35 (STEG)
- 1050mm PRECAST MANHOLE
- PIPE CAP
- CULVERT c/w PRECAST HEADWALL

GENERAL NOTES

1. ALL WORKS TO BE IN ACCORDANCE WITH THE "STANDARD SPECIFICATION FOR MUNICIPAL SERVICES" PREPARED JOINTLY BY THE NOVA SCOTIA ROAD BUILDERS ASSOCIATION AND THE NOVA SCOTIA CONSULTING ENGINEERS ASSOCIATION, CURRENT EDITION.
2. ALL WORKS TO BE PERFORMED IN ACCORDANCE WITH REQUIREMENTS OF THE NOVA SCOTIA DEPARTMENT OF THE ENVIRONMENT AND LABOUR AND THE NOVA SCOTIA OCCUPATIONAL HEALTH AND SAFETY ACT.
3. CONTRACTOR TO OBTAIN ALL NECESSARY PERMITS REQUIRED TO PERFORM WORKS. COMPLY WITH ALL PERMIT REQUIREMENTS AND CONDITIONS.
4. CONTRACTOR TO VERIFY EXISTING SERVICE LOCATIONS IN FIELD PRIOR TO CONSTRUCTION. DISCREPANCIES TO BE REPORTED IMMEDIATELY TO PROJECT ENGINEER.
5. CONTRACTOR TO NOTIFY THE MUNICIPALITY OF ARGYLE REGARDING CONSTRUCTION SCHEDULE PRIOR TO COMMENCING CONSTRUCTION.

REGISTERED PROFESSIONAL ENGINEER — DATE 08/28/19 — D.A. BELL — 6797 — PROVINCE OF NOVA SCOTIA

ENGINEER'S STAMP

No.	DESCRIPTION	DATE	BY
2	ISSUED FOR TENDER	08/28/2019	DAB
1	APPROVALS	05/06/2019	DAB

REVISION OR ISSUE

ABLE Engineering & Land Surveying Services

PROJECT:

MUNICIPALITY OF THE DISTRICT OF ARGYLE

NEW RESIDENTIAL DEVELOPMENT
HIGHWAY 308
TUSKET, NOVA SCOTIA

DATE	REF NO
MAY 6, 2019	

DRAWN BY	CHK	DWG NO
DAB	AWD	Y2019-035-01

SCALE	SHEET
1:1000	1 of 1