


CROSS SECTION OPTION #1

SCALE: 1:300

1
C001

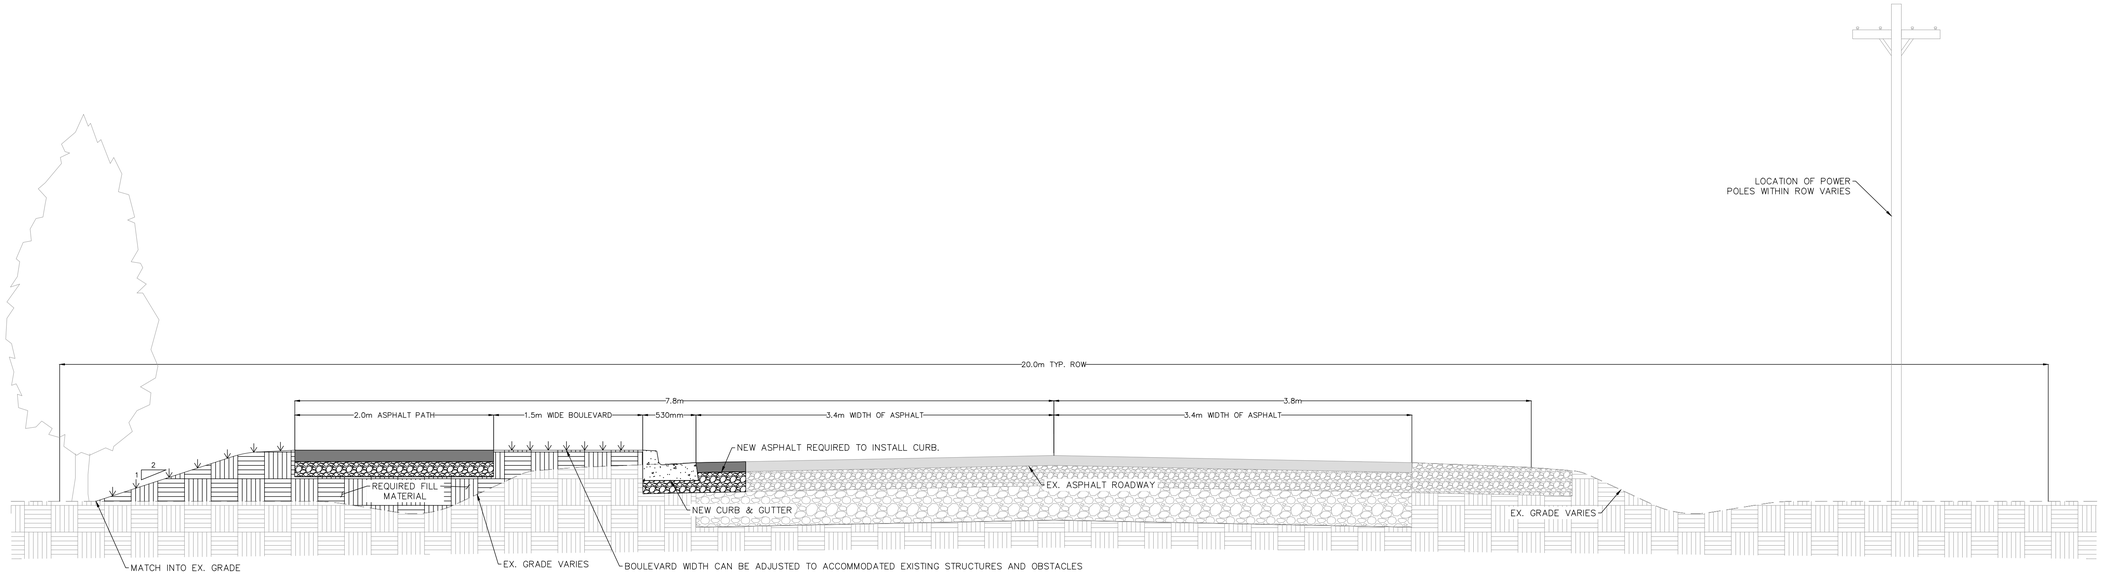


CROSS SECTION OPTION #2

SCALE: 1:300

2
C001

| No. | Description | By | YYYY.MM.DD |
|---|---|---|---|

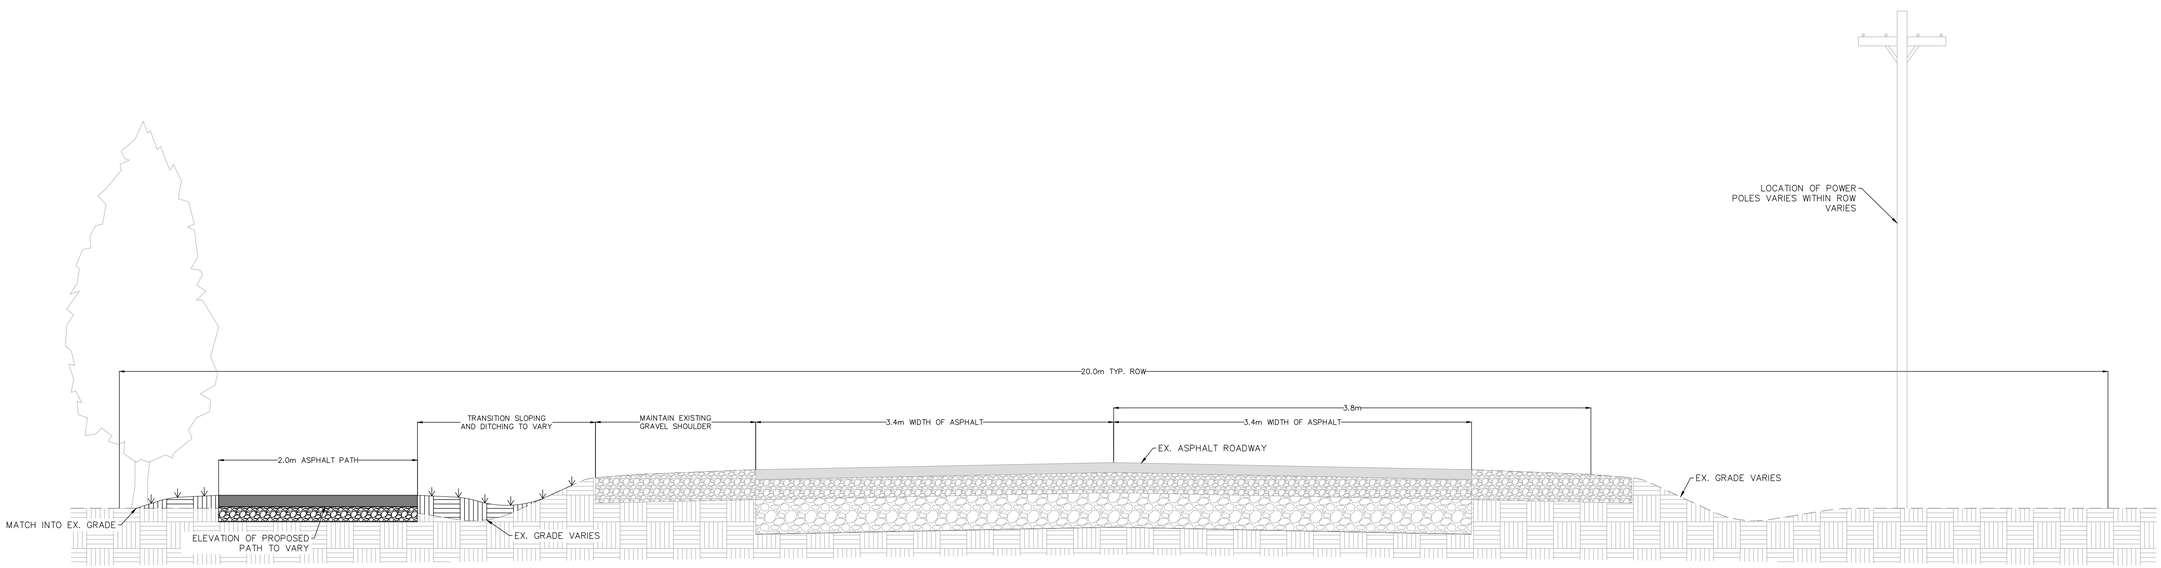R.V. ANDERSON ASSOCIATES LIMITED

| | | | |
|---|---|---|---|
| Project No: | 247633 | Designed | AL |
| Date: | OCT-2024 | Checked | |
| Scale: | AS SHOWN | Drawn | MJK |

# MUNICIPALITY OF THE DISTRICT OF ARGYLE

CONTRACT No. ##.##

## PLYMOUTH SCHOOL TO NEWELL ROAD MULTI-USE PATH

CIVIL

CROSS-SECTION OPTIONS

1 & 2

DWG NO. C006

REV. 1

File: R:\2024\247633 - Argyle-Plymouth School And Newell MUP\10 CAD\dwg\01 Linear\03 Design\247633-Plymouth MUP-Site Plan.dwg

Plot: Nov. 26/24, - 10:23:16 AM